14 / –

ROOF STAIR PLAN

1/8"=1'-0"

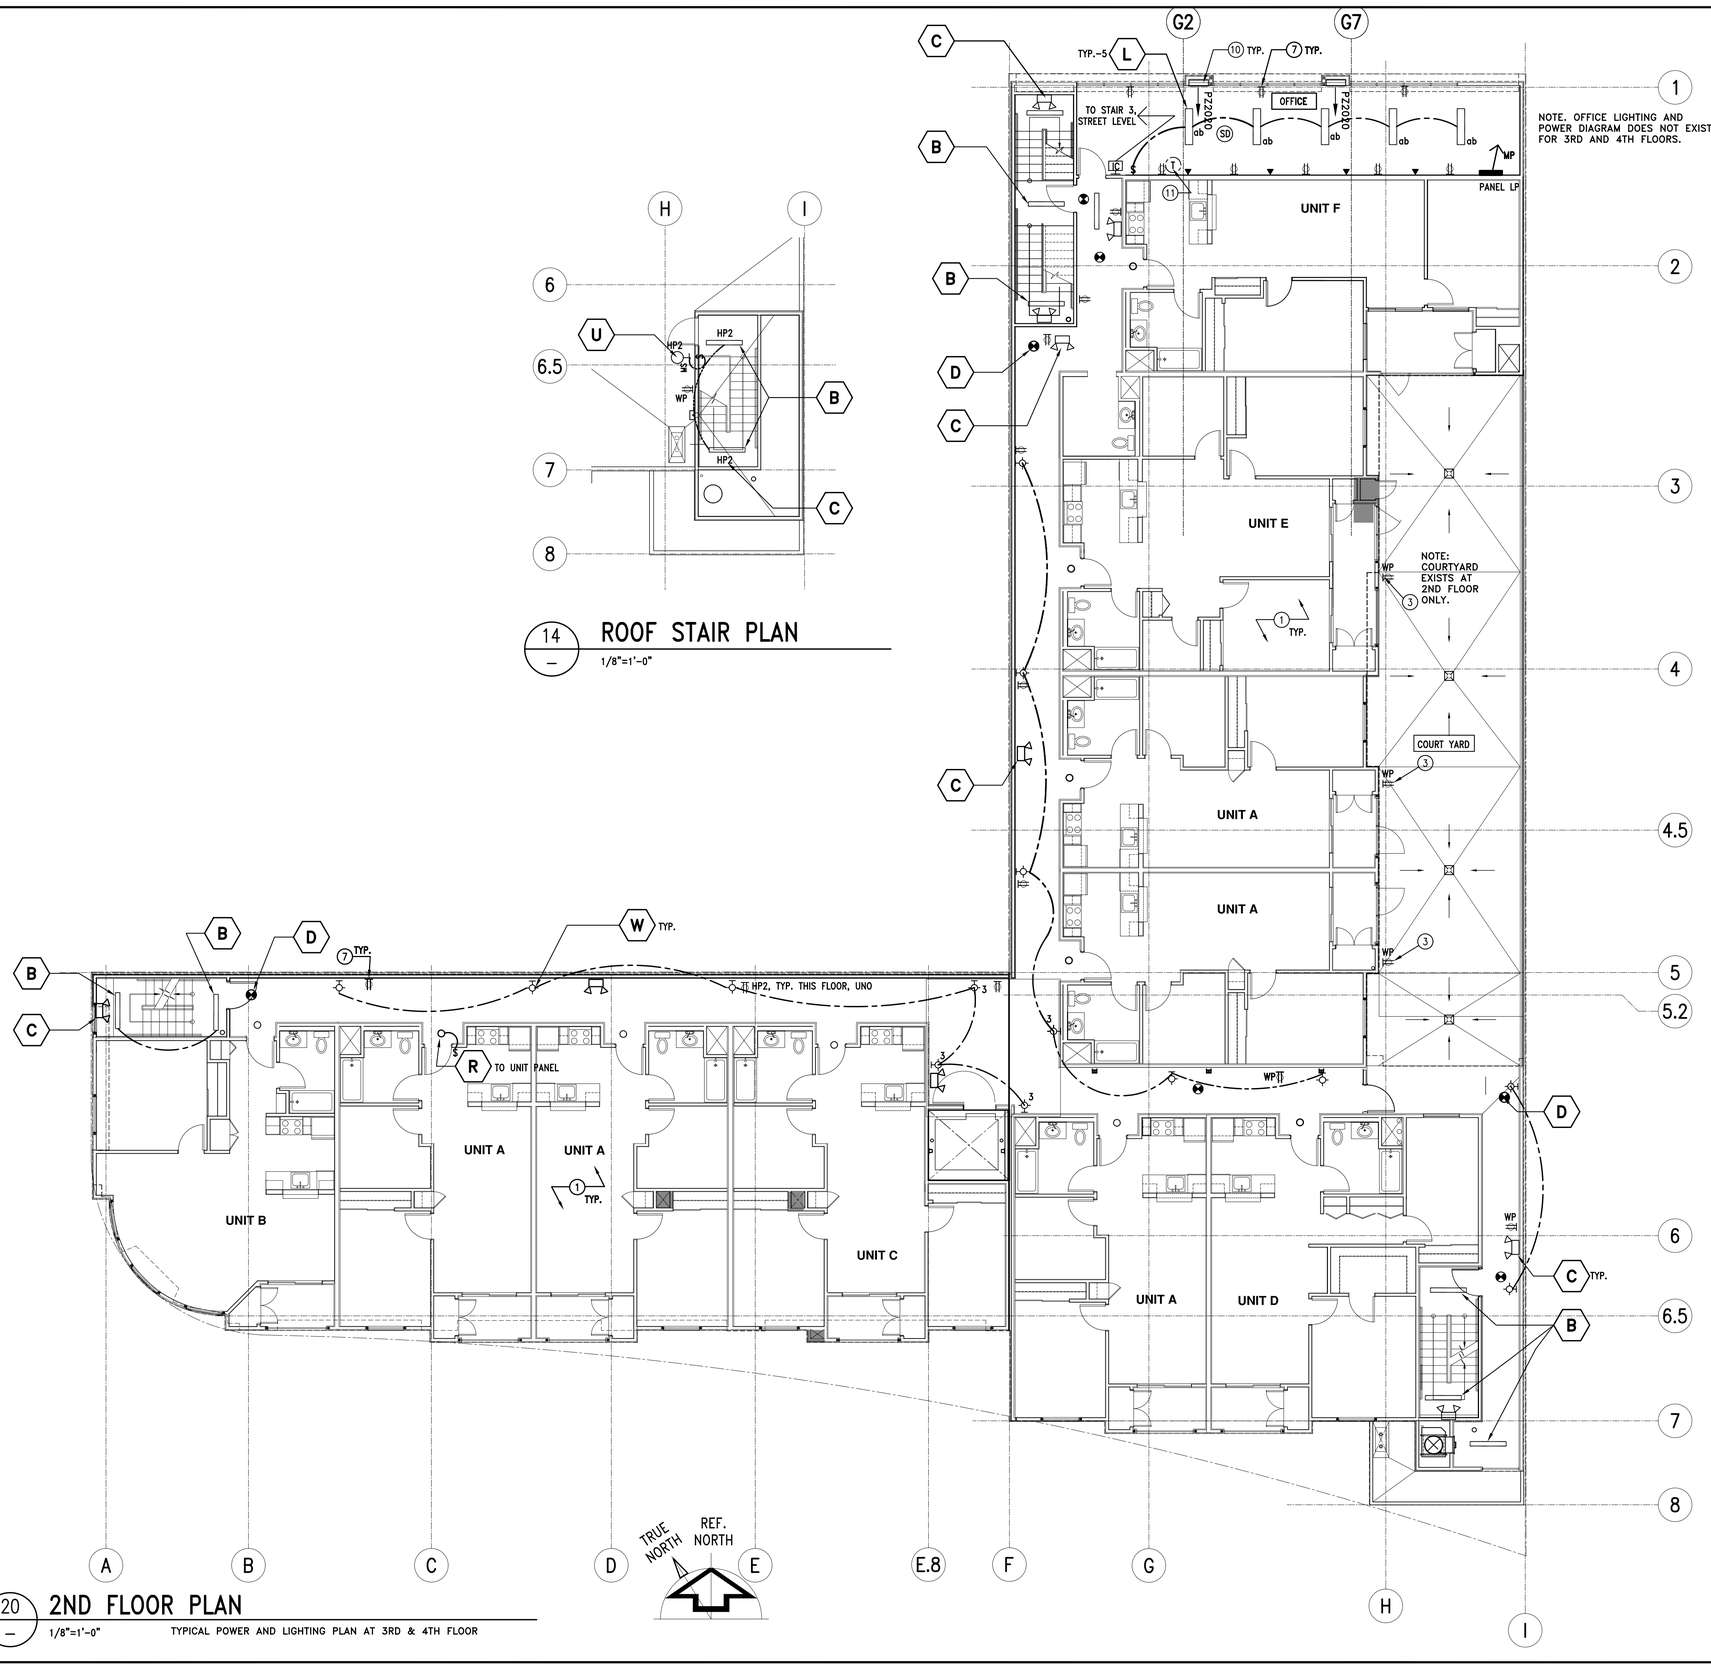

20 / –

2ND FLOOR PLAN

1/8"=1'-0"

TYPICAL POWER AND LIGHTING PLAN AT 3RD & 4TH FLOOR

DRAWING NOTES

#	
1	FOR POWER AND LIGHTING PLAN OF RESIDENTIAL UNITS SEE DRAWINGE E1.4 & E1.5.
2	FOR WIRING AND CONDUITS SIZES REFER TO POWER DISTRIBUTION SINGLE LINE DIAGRAM.
3	GFCI DUPLEX RECEPTACLE FOR LOW VOLTAGE LIGHTING. VERIFY WITH OWNER.
4	NOT USED.
5	SEAL ALL DRYWALL PENETRATIONS AT PARTY WALLS, CEILINGS WITH 1) A COMBINATION OF FIRE-RETARDANT FOAM OR MINERAL FIBER AND 1/4" BEAD OF SMOKE AND SOUND SEALANT OR 2) 1/4" BEAD OF SMOKE AND SOUND SEALANT WHEN GAP IS 1/4" OR LESS.
6	OFFSET ELECTRICAL BOXES AT PARTY WALL BY AT LEAST ONE STUD SPACE HORIZONTALLY ON OPPOSITE SIDES OF THE WALL. SEAL HOLES OF BOXES AT PARTY WALLS AND CEILINGS INCLUDING THOSE WHERE THE WIRES ENTER THE BOX WITH SMOKE AND SOUND SEALANT.
7	ALL ELECTRICAL JUNCTION BOXES ARE TO BE PLASTIC (U.N.O.). PROVIDE FOAM GASKET INSULATION FOR ALL ELECTRICAL, PHONE AND CABLE COVER PLATES MOUNTED IN EXTERIOR WALLS.
8	MOTION DETECTION SWITCH RAB SUPER CEILING SENSOR LOS2500 OR OWNER APPROVED EQUAL.
9	FOR WIRING DIAGRAM, LEGEND, SPECIFICATIONS AND LIGHTING FIXTURE SCHEDULE SEE DRAWING SHEET E0.1.
10.	ELECTRICAL WALL HEATER, SEE SHEET E1.4

LEGEND

- CEILING MOUNT LIGHT FIXTURE
- CEILING SUSPENDED LIGHT FIXTURE
- CEILING RECESSED LIGHT FIXTURE
- WALL MOUNT LIGHT FIXTURE
- WALL MOUNT LIGHT FIXTURE
- EXIT LIGHT
- 4' LONG FLUORESCENT LIGHT FIXTURES CEILING/WALL MOUNT
- 2' X 4' 2-TUBE, T-BAR LAY-IN LIGHT FIXTURE
- BOLLARD LIGHT
- EMERGENCY PACK LIGHT WITH BATTERY, BATTERY CHARGER AND TEST BUTTON.
- UNDER-COUNTER FLUORESCENT LIGHT FIXTURE
- CEILING MOUNT EXHAUST FAN -120V.
- JUNCTION BOX
- AUDIO/VISUAL FIRE ALARM DEVICE
- $ LIGHT SWITCH
- $3 THREE WAY LIGHT SWITCH
- $MS SWITCH WITH MOTION SENSOR
- DUPLEX OUTLET
- GFCI OR GFI DUPLEX OUTLET WITH GROUND FAULT INTERRUPTOR
- WP WEATHER PROOF DUPLEX OUTLET
- DOUBLE DUPLEX OUTLET
- TELEPHONE OUTLET
- 208V 208 VOLTS OUTLET
- DSL DIGITAL SUBSCRIBER LINE – FOR INTERNET CONNECTION PROVIDE JACK FOR READY CONNECTION
- CTV CABLE TV OUTLET – (CABLE BY OTHERS) PROVIDE JACK FOR READY CONNECTION
- SD SMOKE DETECTOR 120V.
- ELECTRICAL WIRING
- HP HOUSE PANEL
- MP MAIN PANEL
- CP6 PANEL FOR COMMERCIAL SPACE C6
- M ELECTRICAL METER
- EF EXHAUST FAN MOTOR
- HF EXHAUST FAN MOTOR & HEAT LAMP
- DISCONNECT SWITCH PER CODE REQUIREMENTS
- T THERMOSTAT
- B LIGHT FIXTURE, SEE SCHEDULE E0.1
- IC INTER COMMUNICATION SYSTEM
- MC MOTOR CONTROLLER
- M MOTOR

CITY APPROVAL STAMP

ENGINEERING CONSULTANT * MECH.*ELECT.
GENERAL CONTRACTOR Lic. #868788
INDUSTRIAL * COMMERCIAL * RESIDENTIAL
4070 Nelson Avenue, Suite C
Concord, California 94520
TEL. #(925)609-1660 FAX #(925)609-1661
EMAIL ACCENGR@AOL.COM

FOR BUILDING PERMIT
09/29/2005

CLIENT:
THEOPHANOUS FAMILY
75 SILVERWOOD DR LAFAYETTE, CA 94549
TEL:(925)284-2822 Fax:(925)284-9745

PROJECT TITLE:
FRUITVALE COMMONS
1242 35th Ave Oakland, CA 94601

SHEET TITLE:
2ND, 3RD, & 4TH FLOORS LIGHTING & POWER PLAN

REVISIONS

JOB NUMBER: J2002.060
DRAWN BY: S. CRUZ
CHECKED BY: D. PAUL
SCALE (U.O.N.): AS SHOWN
DATE: 9/29/2005
SHEET NUMBER: E1.3
5 OF 7 SHEETS